




PLAN VIEW:

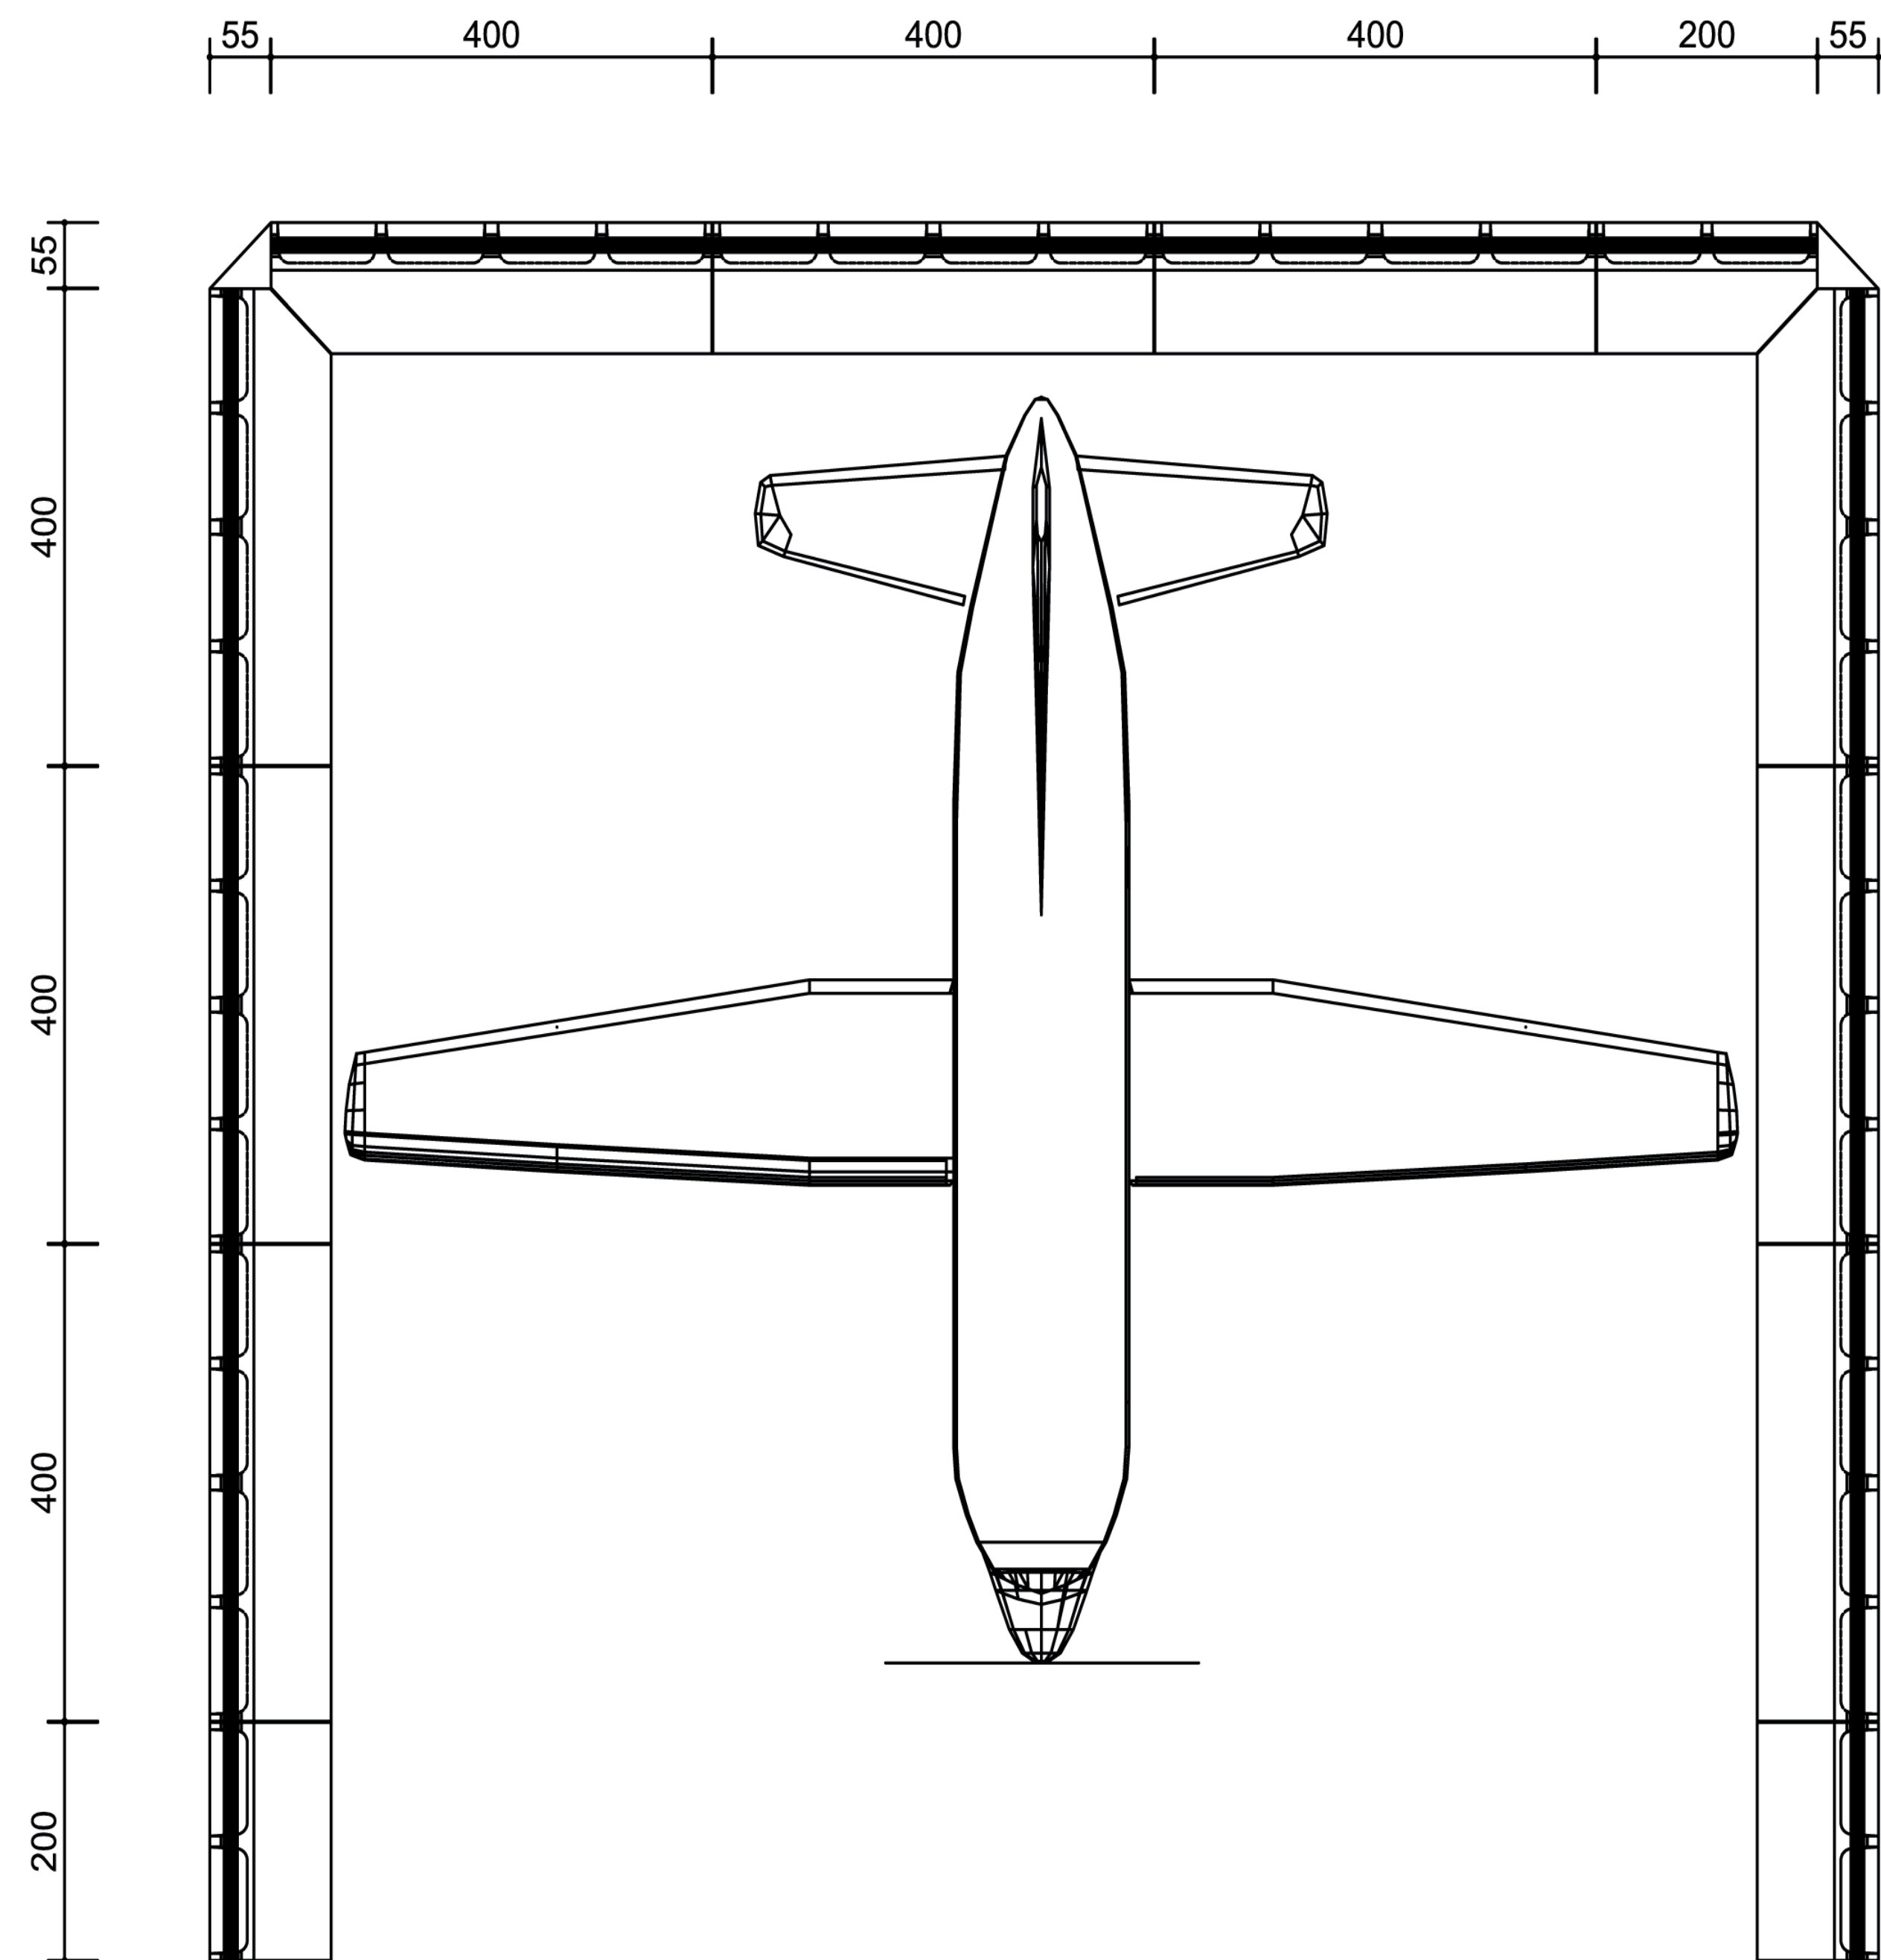

ELEVATION:

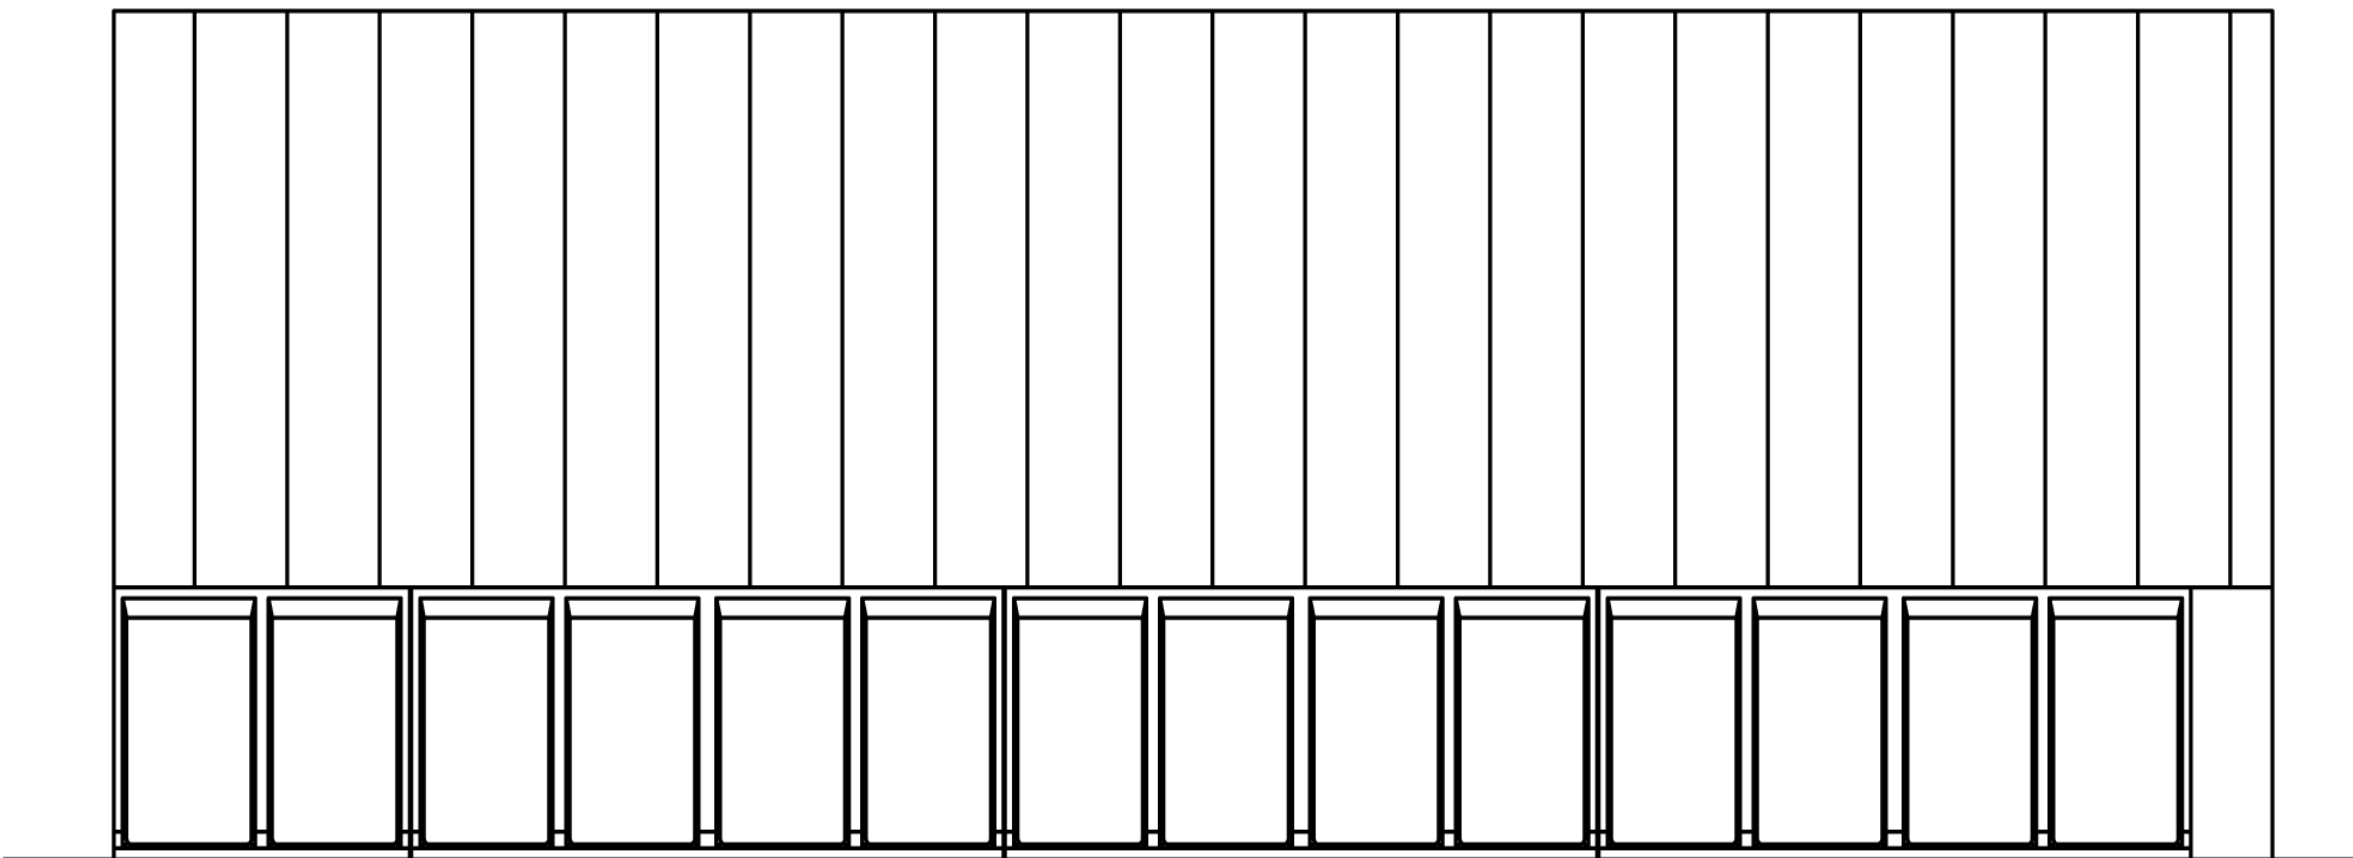

PRECAST ELEMENT SECTION
variable height from 1.00 to 6.00 m:

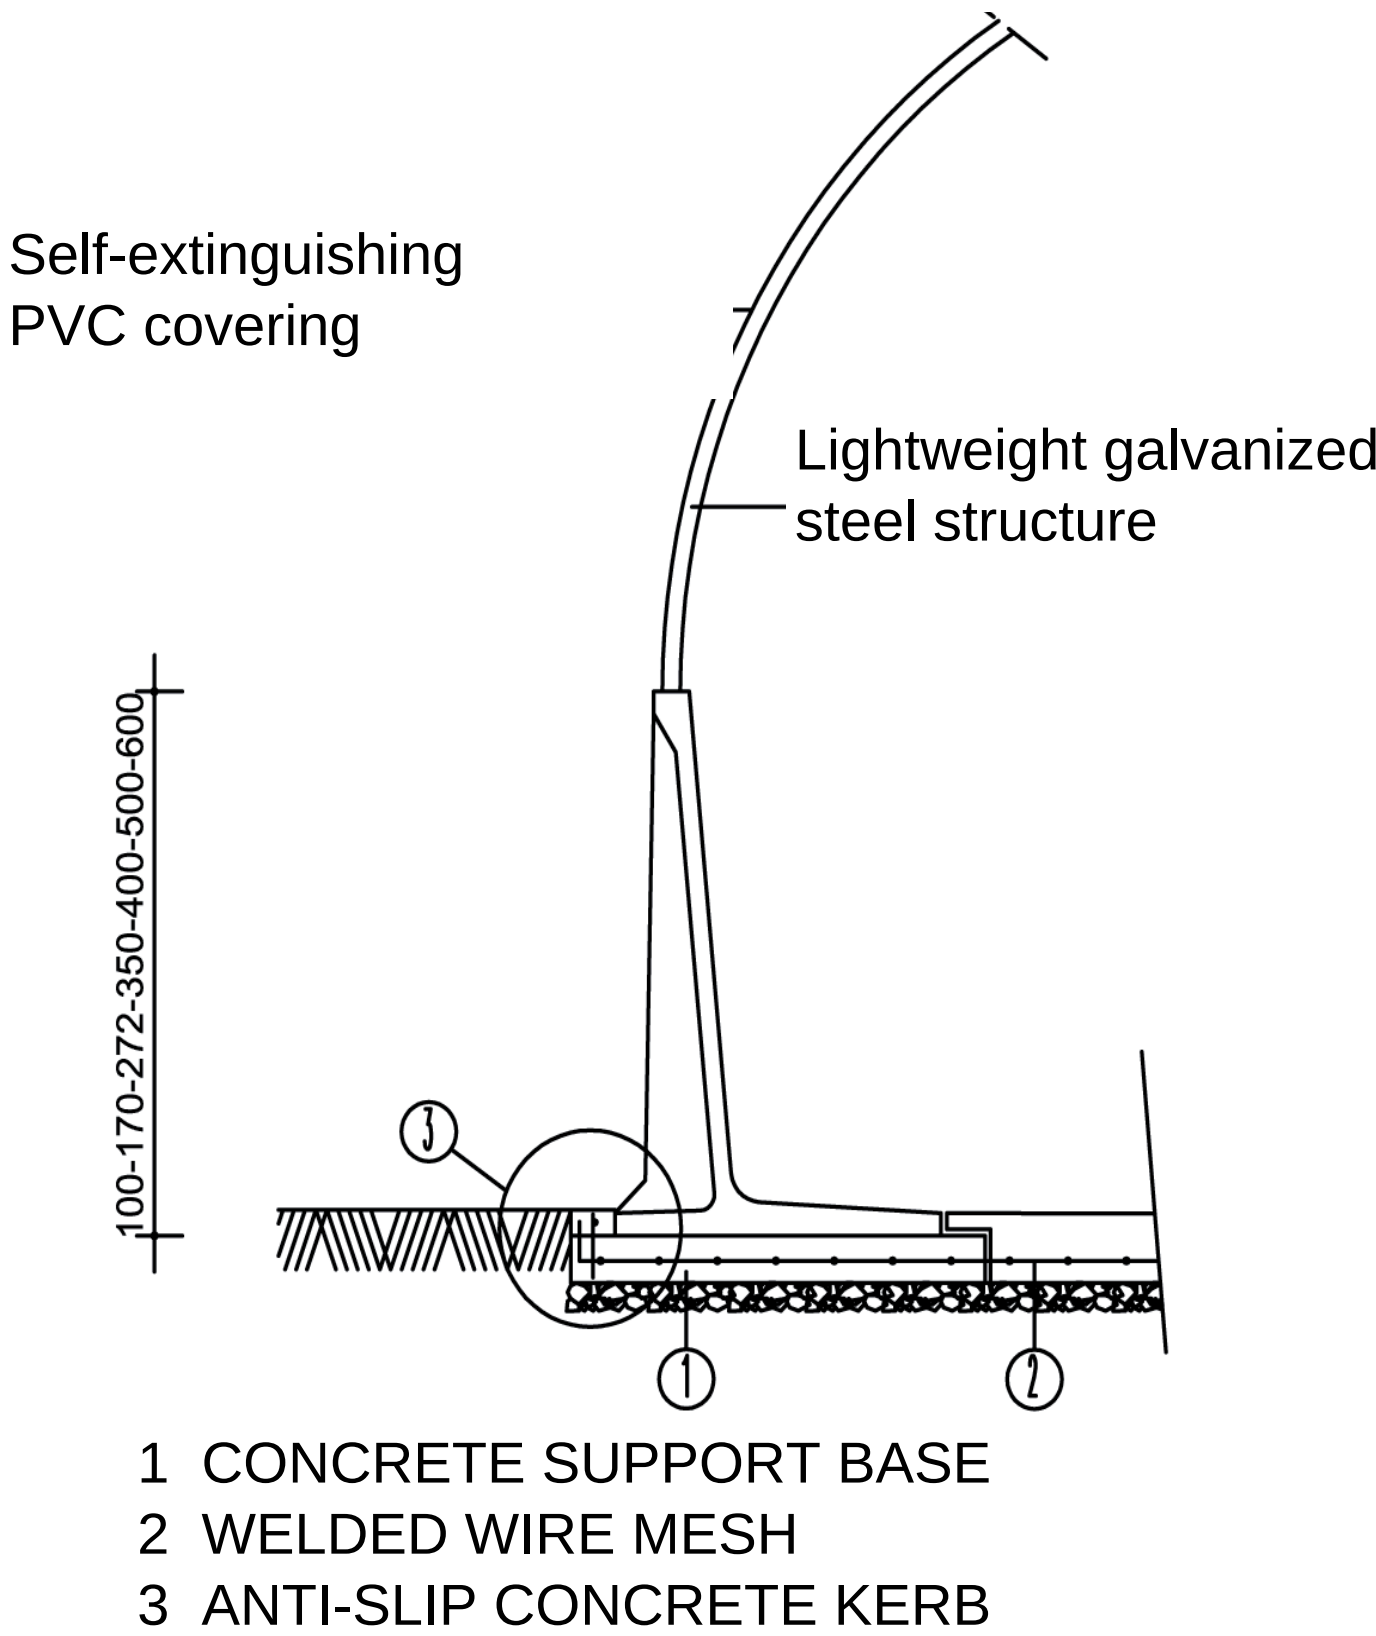

SECTION:

