



ELEVATION VIEW:

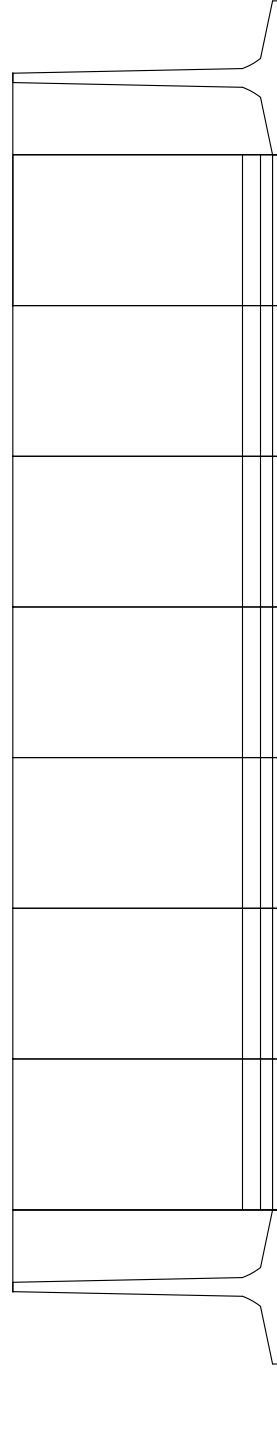

PLAN VIEW:

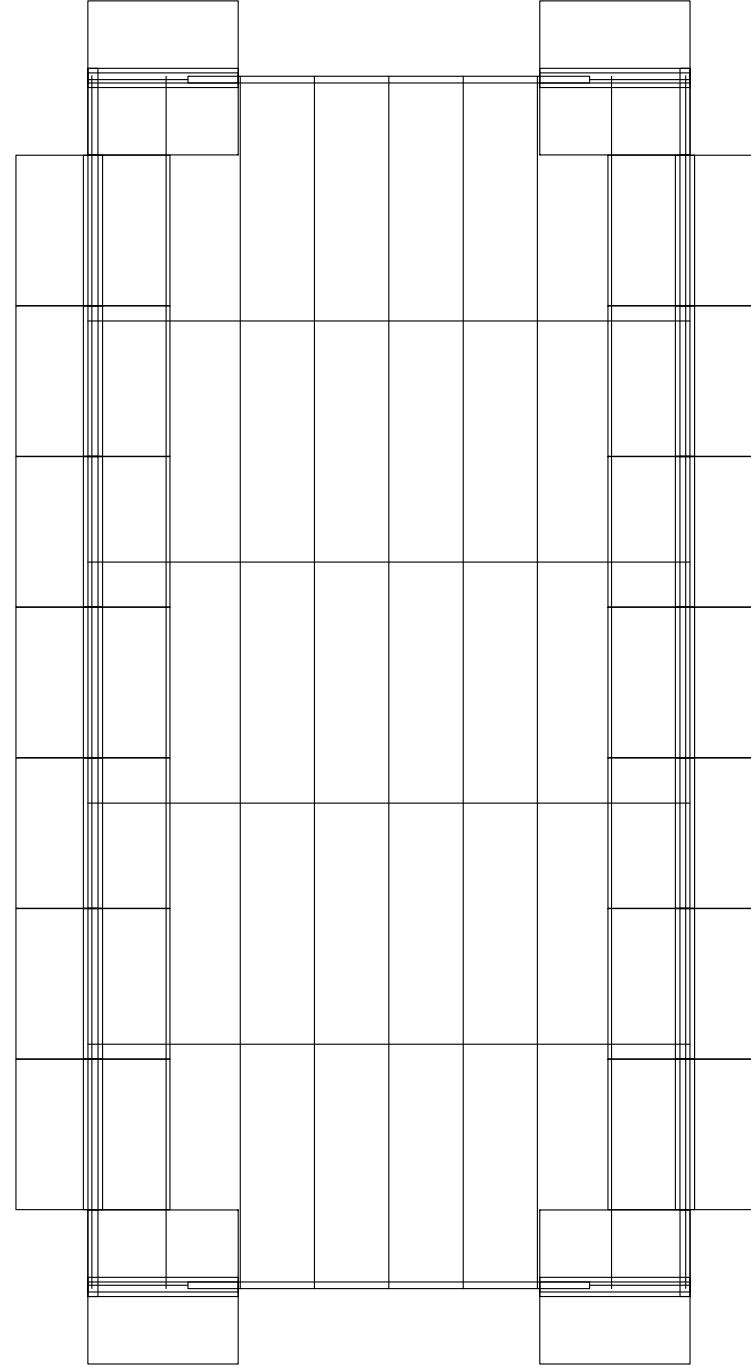

SECTION:

