


Arches made of Sendzimir
Z275 galvanized steel tubing,
Ø 60 mm, thickness 1.5 mm


Central aluminium gutter running
along the entire length of the structure.

A

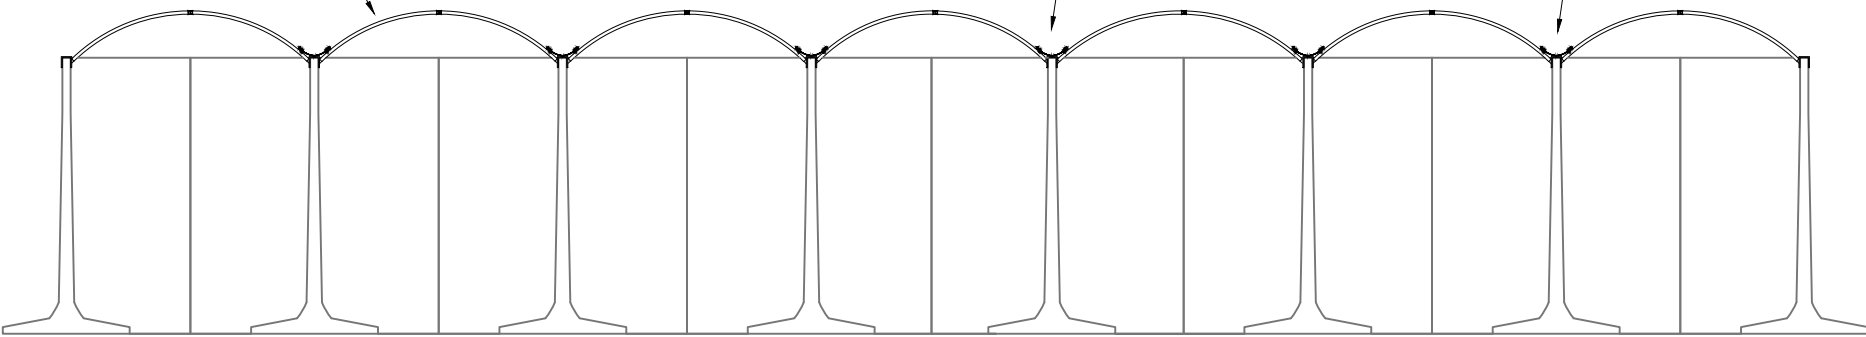


FRONT VIEW


Structure covering with non-fire-retardant waterproof
PVC tarpaulin, available in white or green

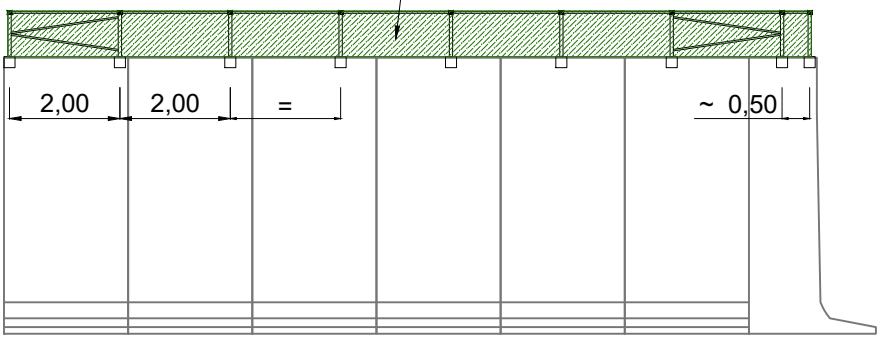

SIDE VIEW

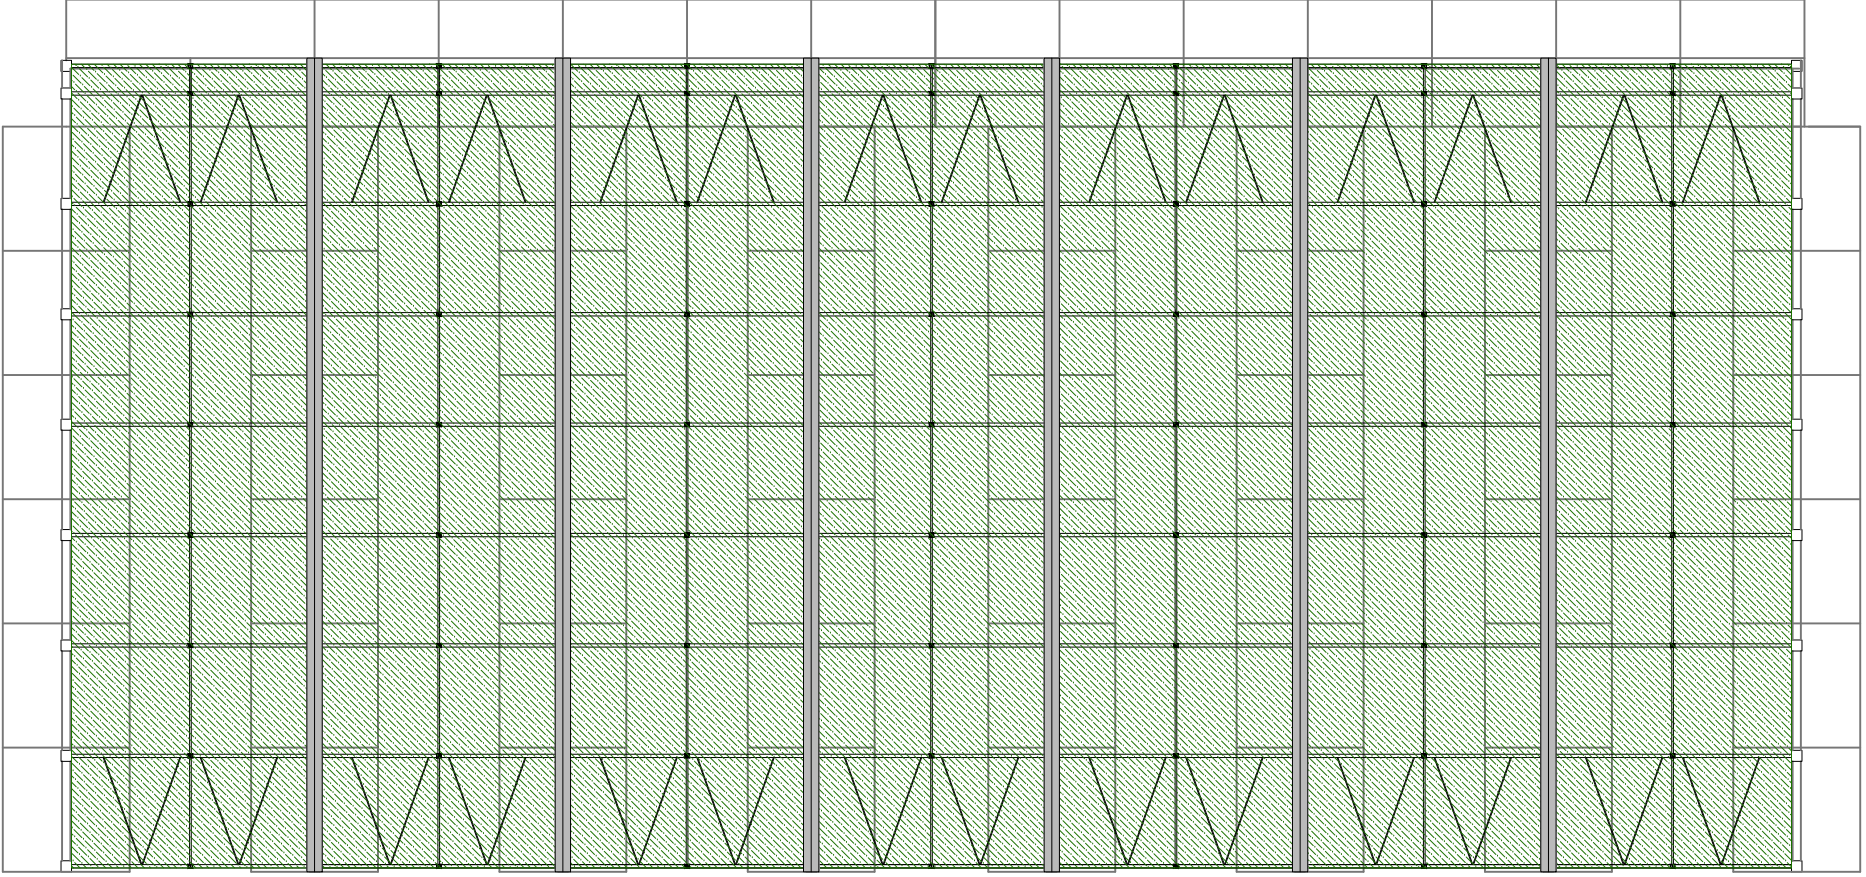

PLAN VIEW

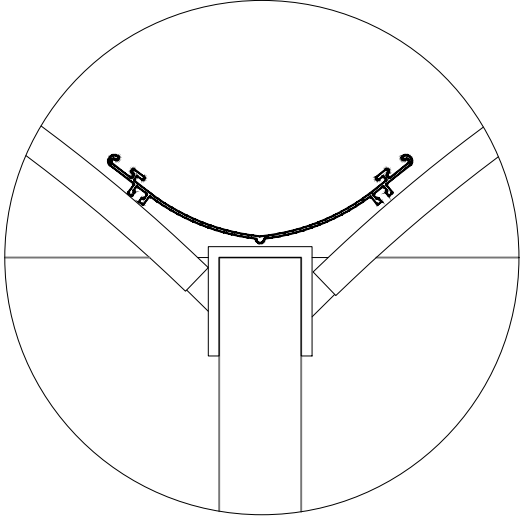

DETAIL "A":
Galvanized "U"-shaped plate for fixing
the structure to the precast reinforced
concrete wall.